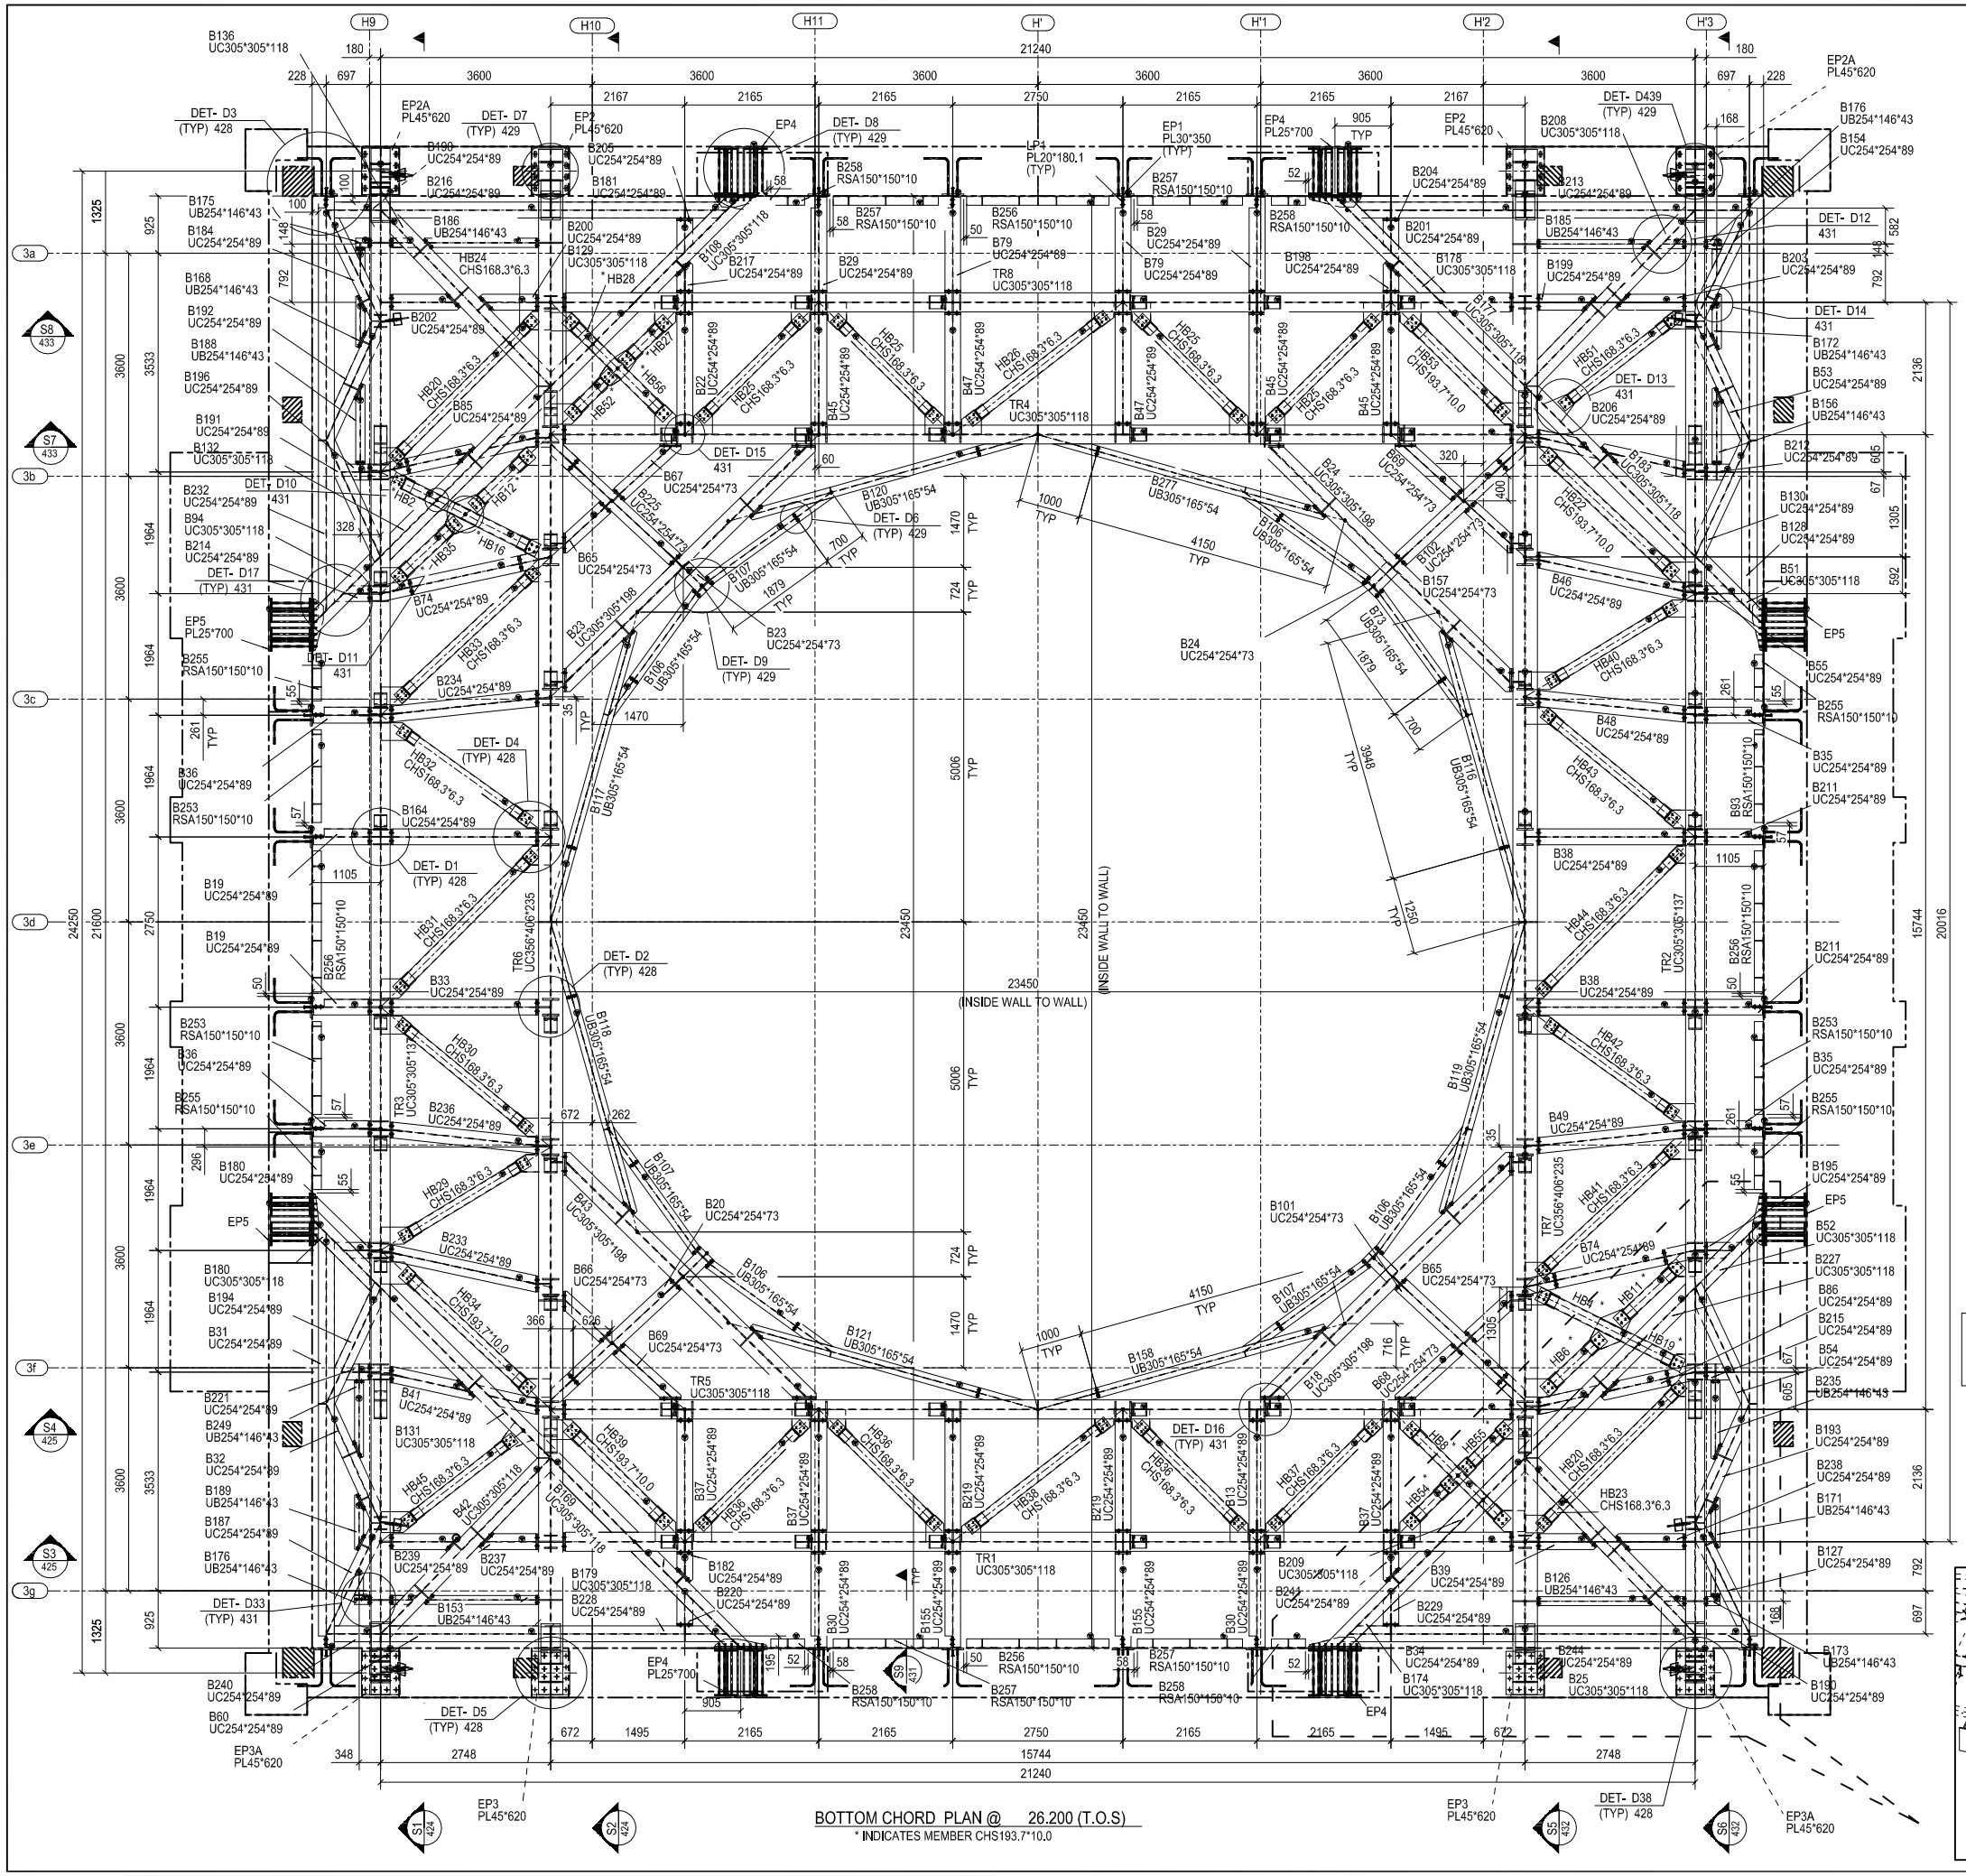

BOTTOM CHORD PLAN @ 26.200 (T.O.S)

* INDICATES MEMBER CHS193.7*10.0

GENERAL KEY PLAN

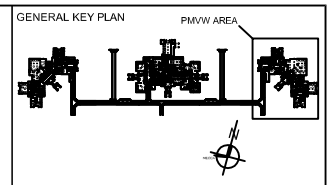

REFERENCE DRAWING

Drawing Title	Drawing No.	Rev.
H.H. PRESIDENTIAL WING (PMPW) PLAN AT 26.400 LEVEL	ST-PMPW-19601	FC0
PLAN AT 30.920 LEVEL	ST-PMPW-19602	FC1
TRUSS ELEVATIONS SHEET 1	ST-PMPW-19603	FC0
TRUSS ELEVATIONS SHEET 2	ST-PMPW-19604	FC0
DOME STEELWORK DETAILED SECTIONS	ST-PMPW-19605	FC0
DOME STEELWORK PLAN AT 44.080 LEVEL	ST-PMPW-19606	FC0
SECTION A-A THRO' MAIN DOME	ST-PMPW-19607	FC0

LEGEND

GENERAL NOTES:-

1. ALL DIMENSIONS ARE IN MILLIMETRES mm AND ALL LEVELS ARE IN METRES U.N.O.
2. ALL STRUCTURAL STEEL WORK GRADE SHALL BE S355 U.N.O.
3. ALL CONNECTION BOLTS GRADE SHALL BE GARDE 10.9 U.N.O.
4. ALL WELDS SHALL BE CONTINUOS FILLET WELD TO A SIZE OF MIN. 8mm. U.N.O.
5. ALL STRUCTURAL STEEL WORK CONN. & DETAILS SHALL BE VERIFIED & APPROVED.

REV.	DATE	ENG.	DESCRIPTION
4	31-01-13		REVISED AS CLOUDED
3	16-11-12		COMMENTS INCORPORATED
2	20-09-12		COMMENTS INCORPORATED
1	18-07-12		COMMENTS INCORPORATED
0	25-02-12		ISSUED FOR APPROVAL

CLIENT

The Executive Committee For
The Presidential Palace Project

PROJECT MANAGER

R.W. ARMSTRONG & ASSOCIATES
P.O.BOX 45148, ABU DHABI, UAE.
TEL. +971 2 612 7777 FAX +971 2 612 7700 Website: www.rwa.com

LEAD CONSULTANT

ABU DHABI | UNITED ARAB EMIRATES
TEL +971 2 644 4409 | FAX +971 2 644 8880
Email : info@ewan.ae

GULF HOUSE ENGINEERING
Architectural & Engineering
MANAMA | KINGDOM OF BAHRAIN TEL: 17511 33333 3 FAX: +976 17 722824

SUB CONSULTANT:

MIDDLE EAST, P.O.Box. 112046 ABU DHABI, U.A.E
Tel: +971 (2) 667 3875 Fax: +971 (2) 283 3876
http://www.wsgroup.com

SUB CONSULTANT:

SUB CONSULTANT:

PO Box 57245, Dubai, UAE.
Tel: + 971 4 3296352.
Fax: + 971 4 3296232
Email: info@mctsarchitects.com

SUB CONSULTANT:

Studio 4, Cole Street Studios
4-6 Cole Street
London, SE1 4YH
UK: +44 (0)20 7836 5670
No.: +44 (0)20 7378 9013

MAIN CONTRACTOR:

CONSOLIDATED CONTRACTING ENGINEERING & PROCUREMENT S.A.L. - OFFSHORE

SUB CONTRACTOR:

RASANA ENGINEERING IND. CO. LTD.
TEL: 06-5360890 FAX: 06-5360891
P.O. Box 992, Sharjah, UAE

PROJECT:

PRESIDENTIAL PALACE

ABU DHABI, UAE

Drawing Title:

H.H. PRESIDENTIAL WING (PMPW) PLAN AT 26.400 LEVEL

SCALE 1:100 WHEN PRINTED AT A1 SHEET SIZE

@ A1 SHEET

DRAWN BY	CHECKED BY	APPROVED BY	DATE
SCAD	SCAD	E.S.	24-02-2012

PROJECT NO	DRAWING NO:	REV
CCP-220	ST-PMPW-SS-4-RF-25421	4